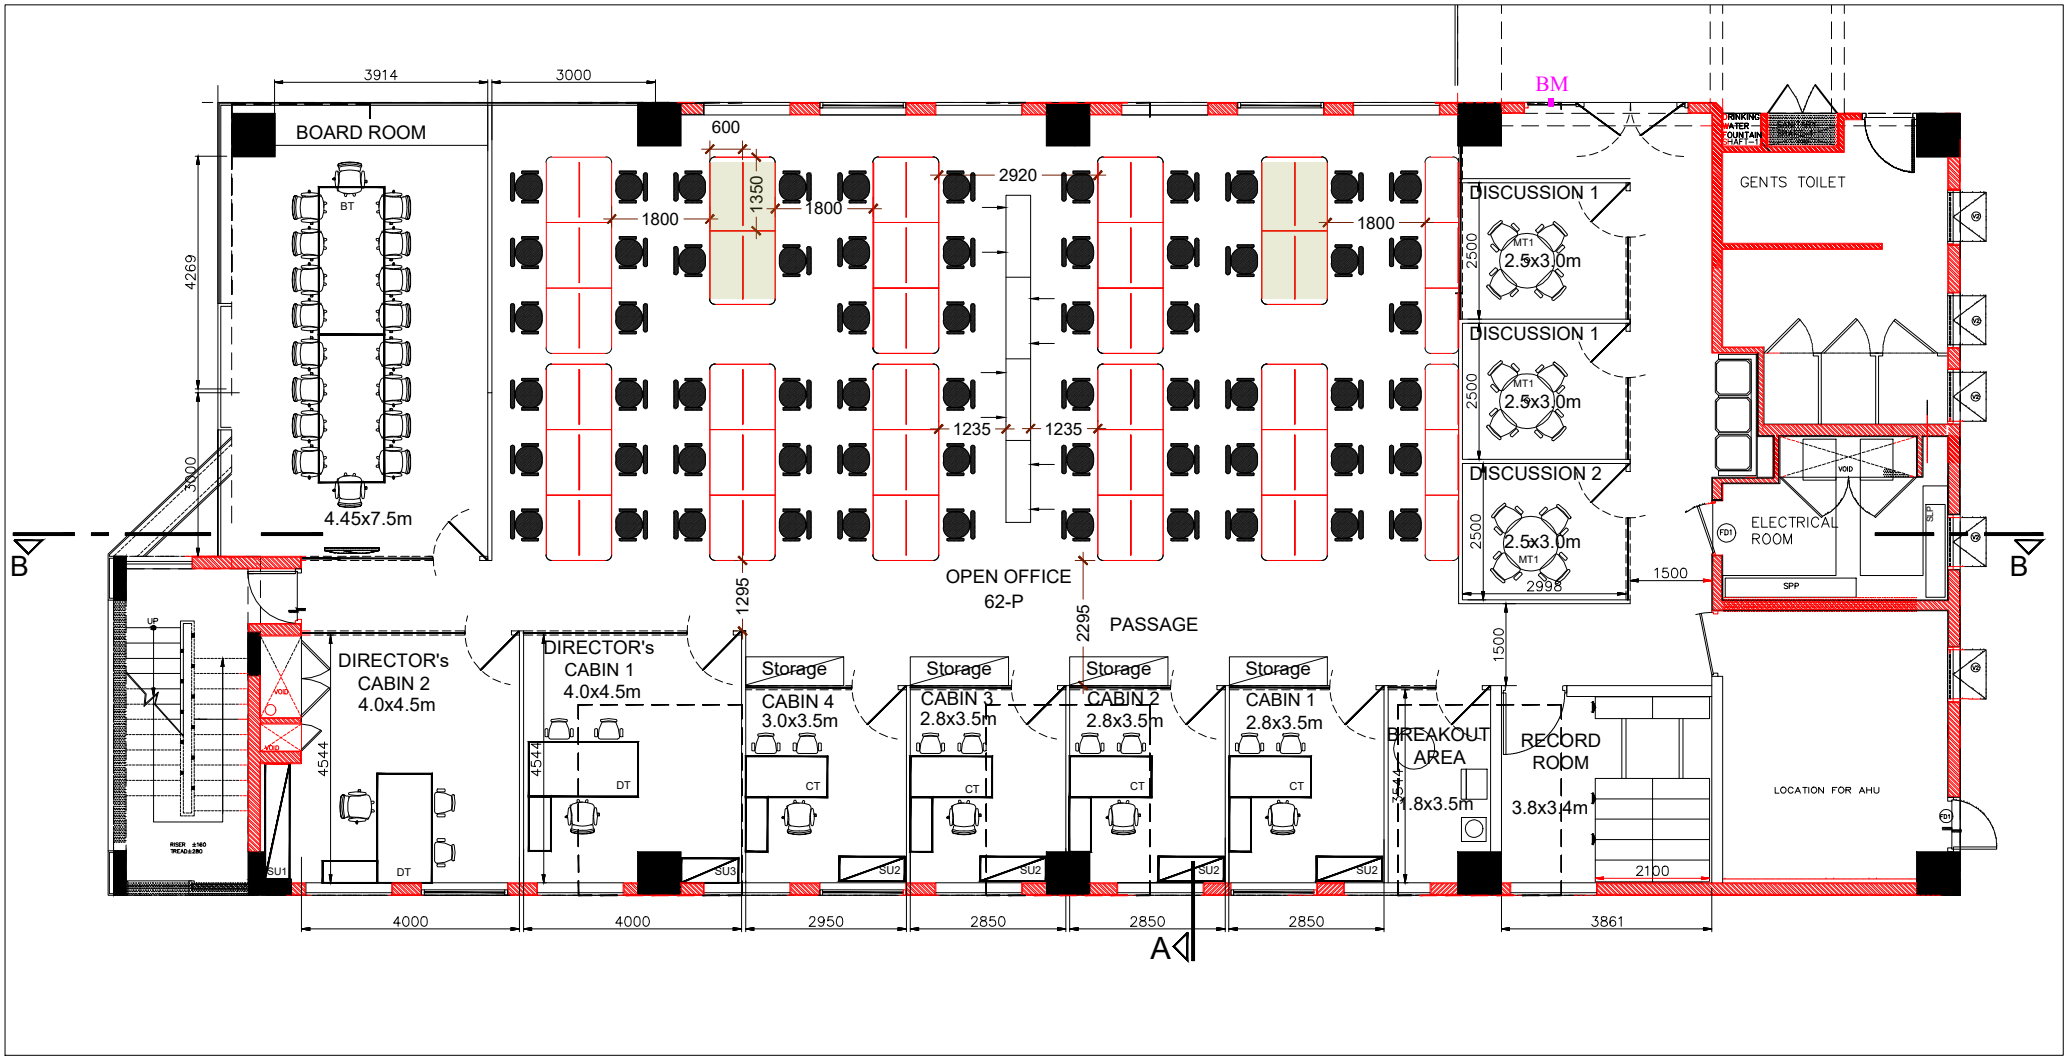

EVERRENEW SEVENTH FLOOR REFURBISHMENT

PLAN-1

CLIENTS

Everrenew

Aneja Tower, 4&5, Developed Plot Estate, B Block, 2nd Floor,
Perungudi, OMR, Chennai-96, Tamil Nadu, India.

Interior

Rev.No.	DESCRIPTION	DATE
R0		2023.11.27

REVISIONS

TITLE :

JOB No. :

	NAME	DATE
DRWN	SKB Pillai	2022.11.30
DSGN	BSK	

SHEET NO | SCALE

PROJECT NORTH: N

RELEASED FOR
- ☐ INFORMATION
- ☑ REVIEW
- ☐ TENDER
- ☐ CONSTRUCTION
- ☐ AS-BUILT

ARCHITECTS PLANNERS AND INTERIOR DESIGNERS
Email: bsdesigners1999@gmail.com, 9445385518

Full Size A1 100 20